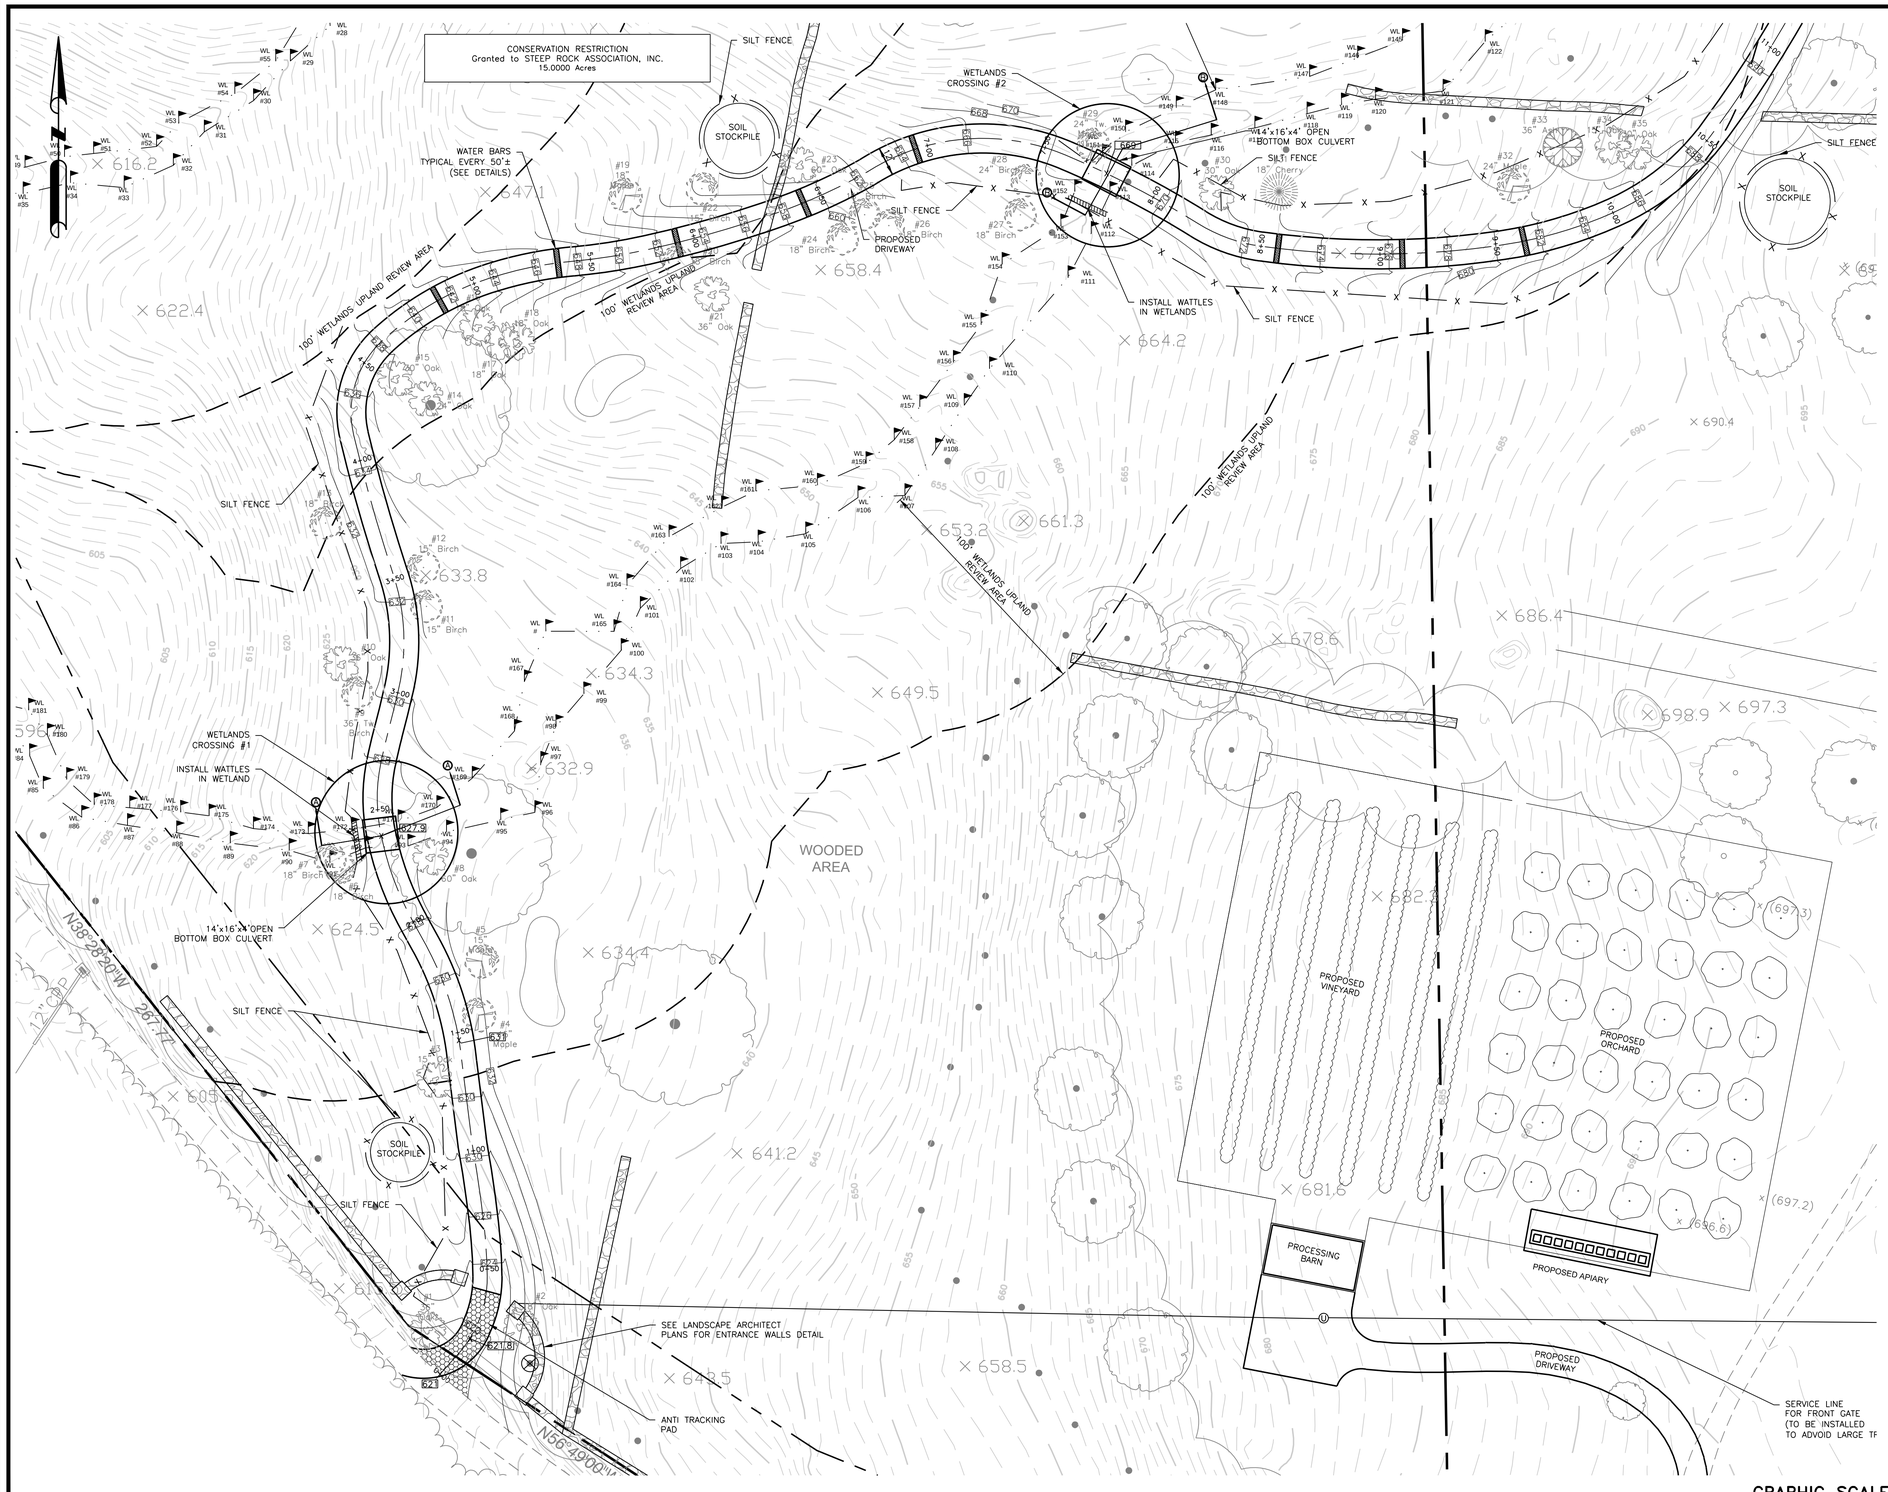

SITE PLAN

SCALE: 1"=30'

LEGEND

- 718 — EXISTING CONTOURS
- 720 — EXISTING CONTOURS
- 680 — PROPOSED CONTOURS
- PROPERTY LINE
- BUILDING SETBACK LINE
- WL #269 / WL #270 — WETLAND
- UPLAND REVIEW AREA
- X — SILT FENCE
- U — UNDERGROUND UTILITIES
- TREES TO BE REMOVED

GRAPHIC SCALE

30 0 15 30 60 120

(IN FEET)
SCALE: 1 in. = 30 ft

IMPORTANT NOTE:

Additional underground utilities may exist
Prior to any excavation or construction,
Contact:

"CALL BEFORE YOU DIG"
1-800-922-4455

NO.	DATE	REV. BY	DESCRIPTION
3	01/04/22	SDI	REVISED DRIVEWAY LOCATION
2	10/04/21	SDI	FOR SUBMISSION TO HEALTH AND WETLANDS
1	09/01/21	SDI	FOR SUBMISSION TO HEALTH AND WETLANDS

ISSUE / REVISION

DiVesta Civil Engineering, LLC.
51 Painter Ridge Road
Roxbury, Connecticut 06783
Phone 860-354-4226 Fax 860-354-4226
E- mail dceainc@charter.net

PROJECT TITLE:
PERLMAN-HANSON RESIDENCE
36 HINKLE ROAD
WASHINGTON, CONNECTICUT
PROPOSED SITE DEVELOPMENT PLAN

STAMP:

NOT VALID WITHOUT ORIGINAL SEAL AND SIGNATURE

DRAWING NO. 21-067	
DRAWN BY: SDI	APPROVED BY: DD
SCALE: 1"=30'	DRAWING DATE: 09/01/21
SHEET NO. 2 OF 7	