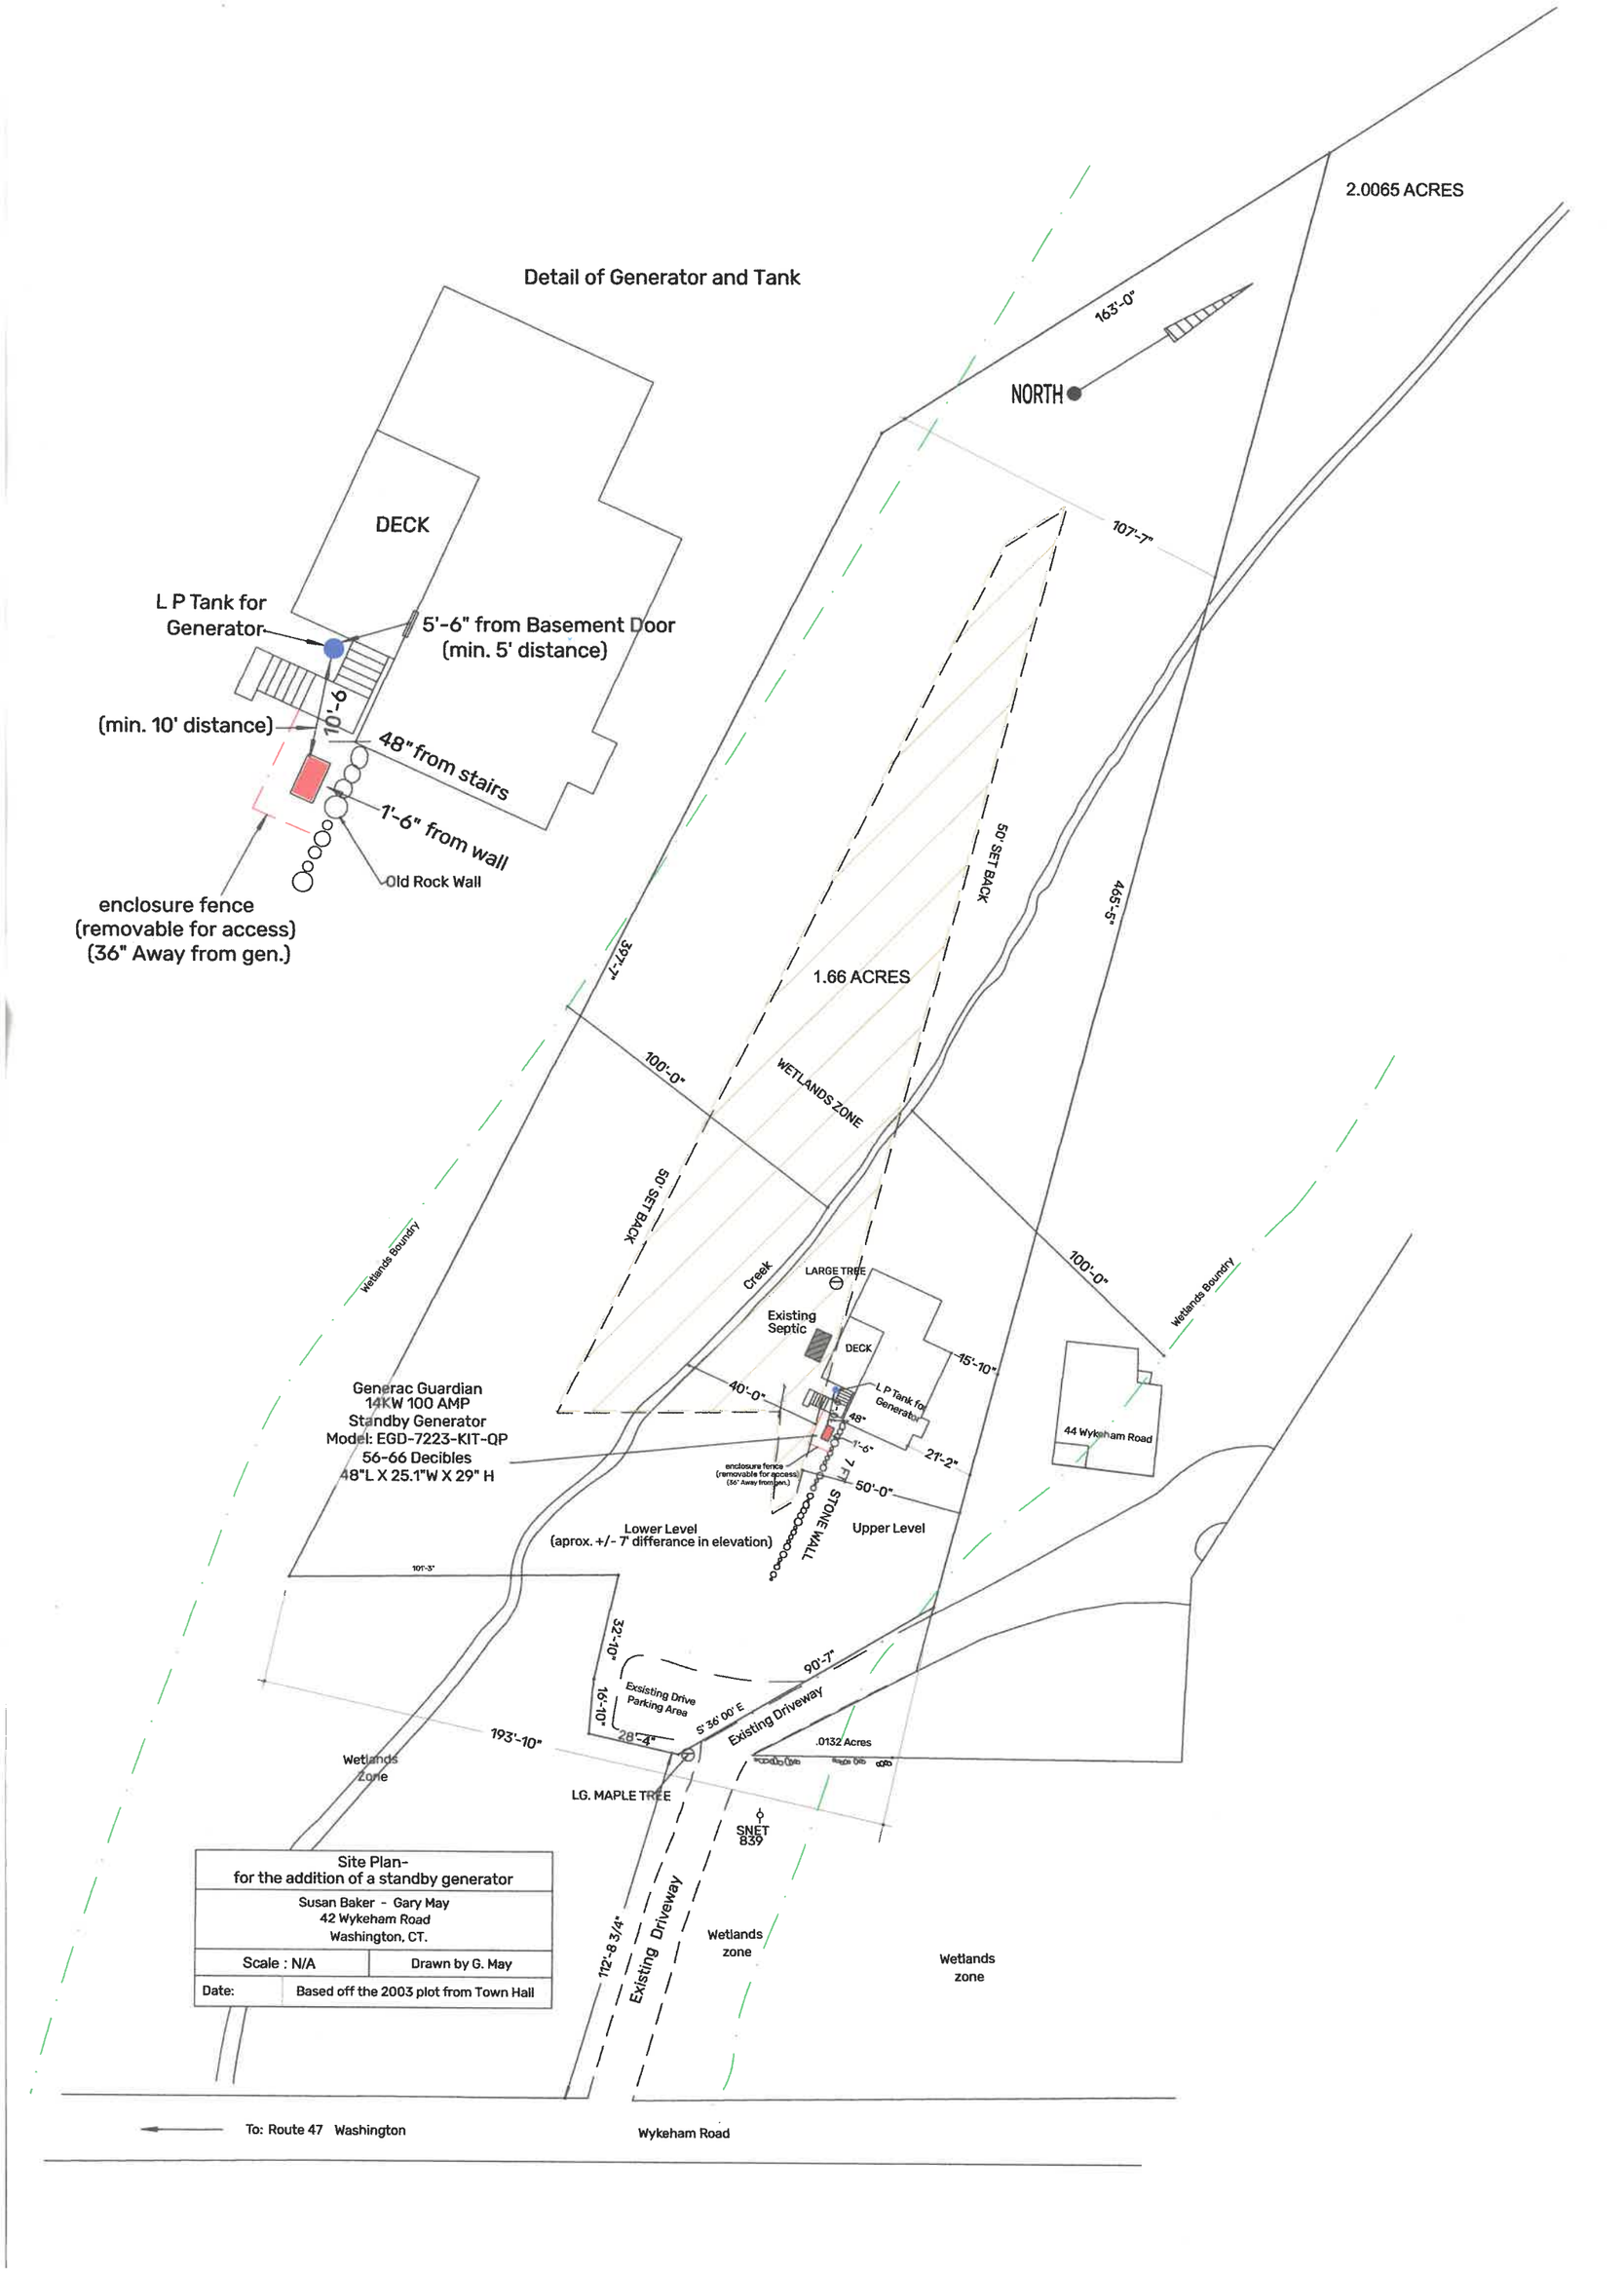


| Site Plan- for the addition of a standby generator | |
|---|---|
| Susan Baker - Gary May<br>42 Wykeham Road<br>Washington, CT. | |
| Scale : N/A | Drawn by G. May |
| Date: | Based off the 2003 plot from Town Hall |