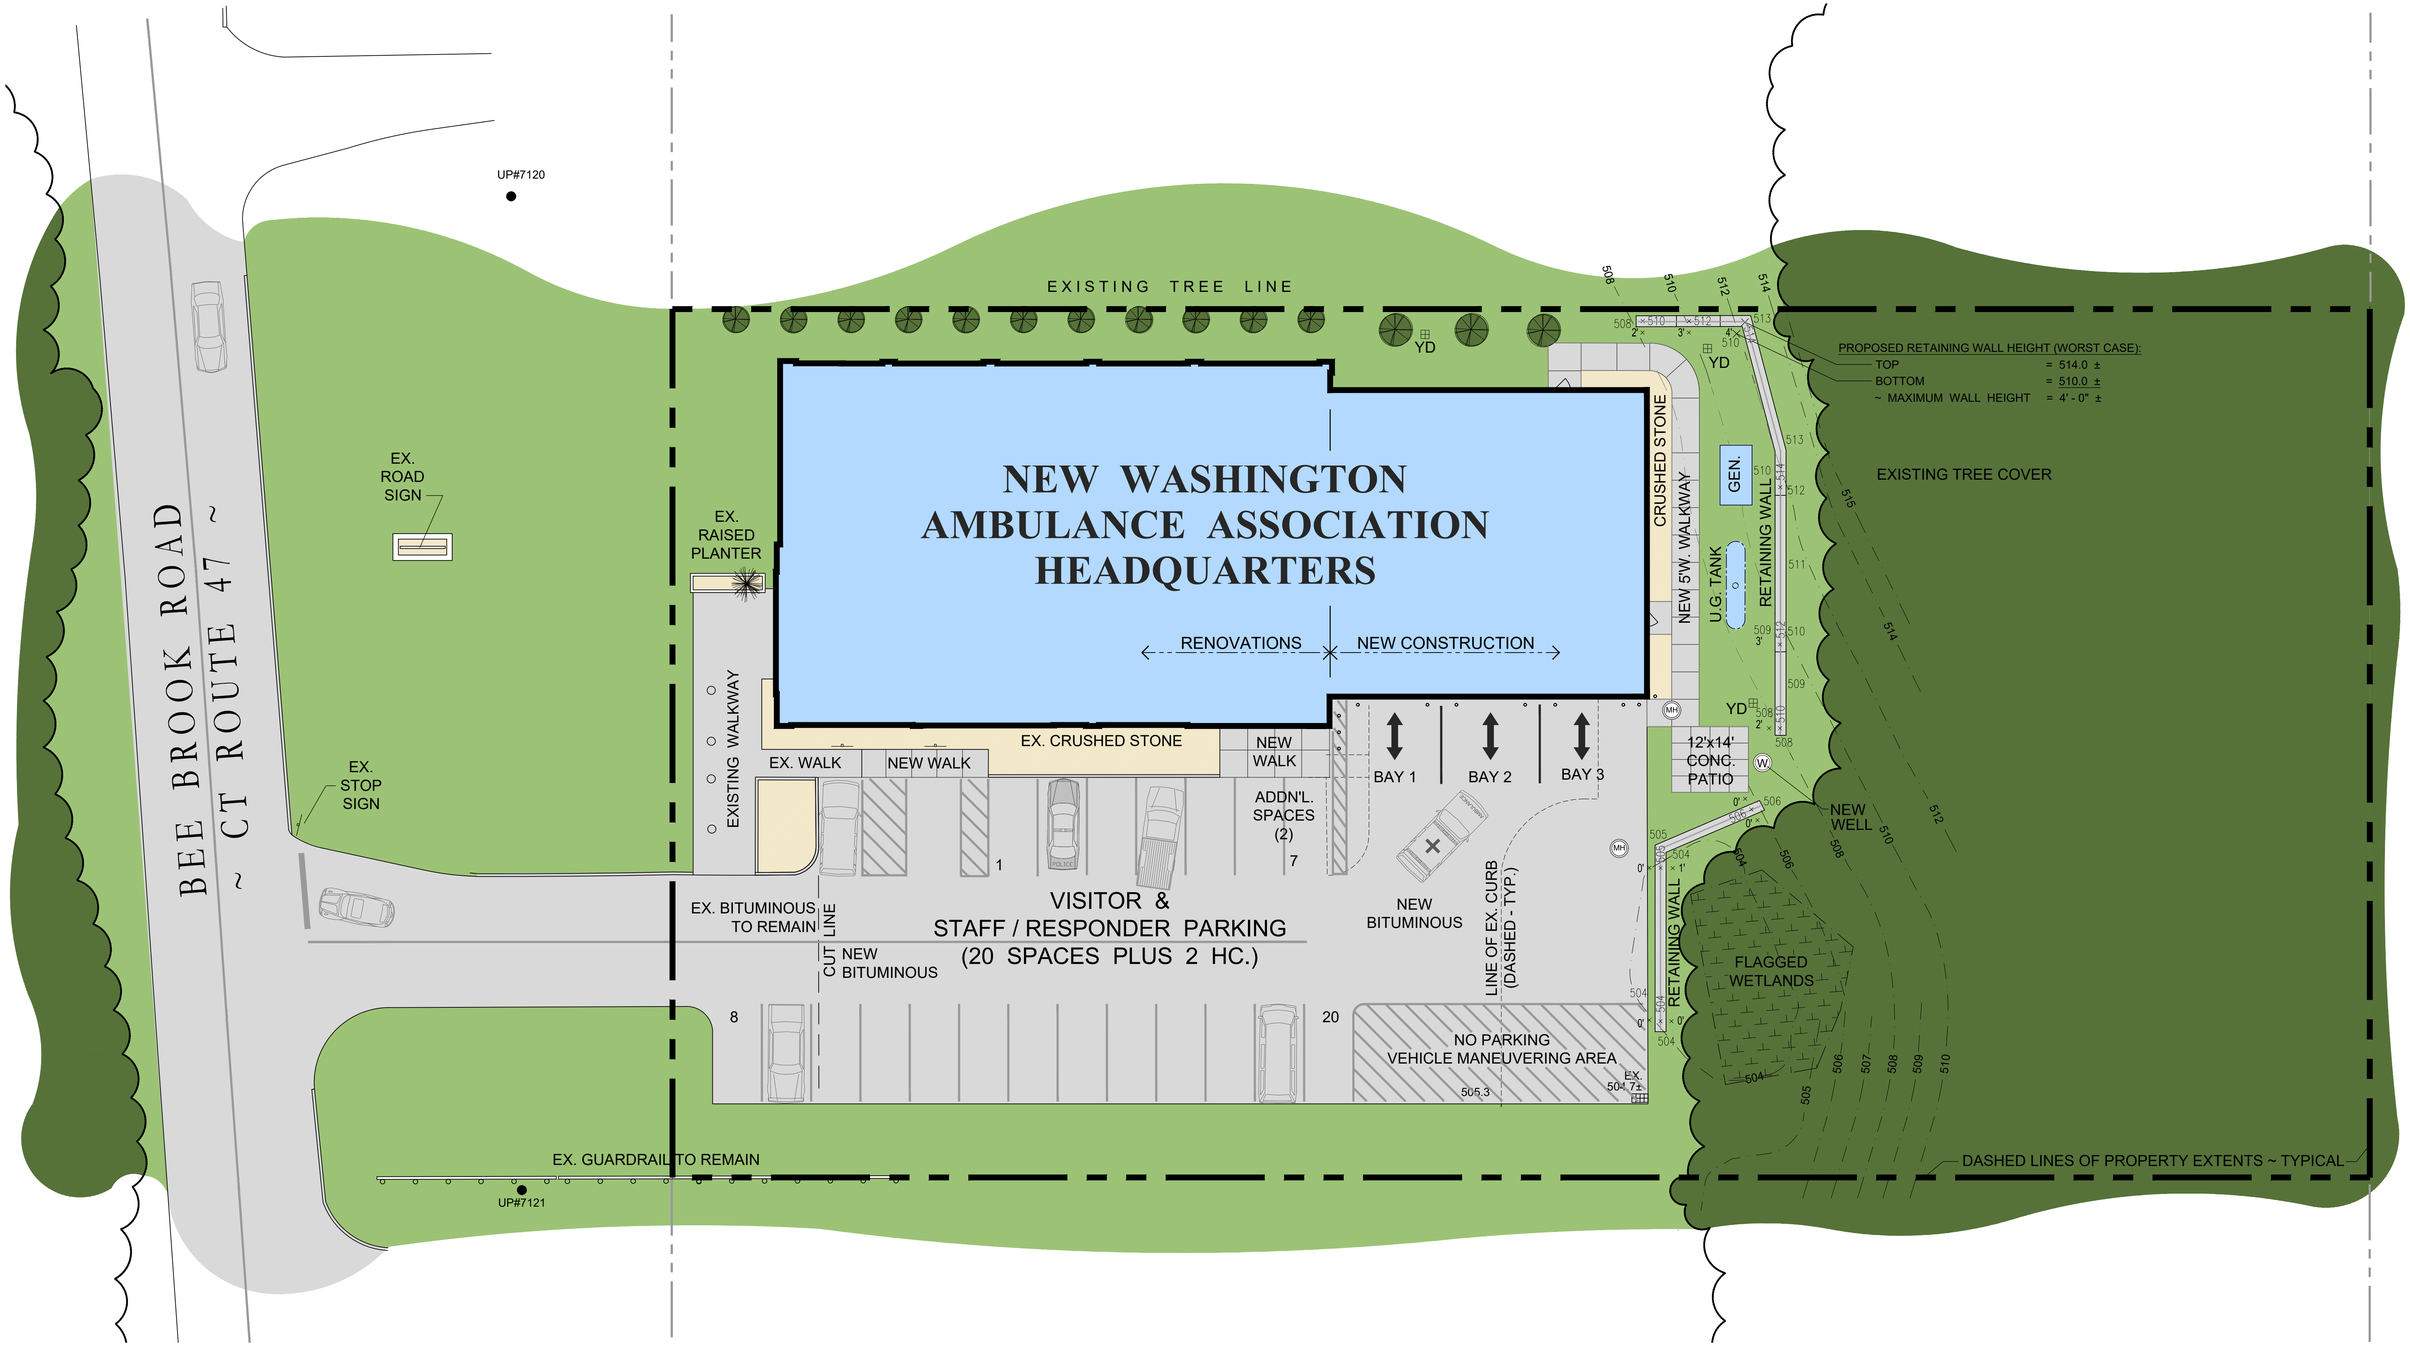

SCHEMATIC SITE PLAN

PROPOSED RENOVATION / ADDITION
FOR
WASHINGTON AMBULANCE ASSOCIATION

92 BEE BROOK ROAD WASHINGTON DEPOT, CONNECTICUT

JACUNSKI HUMES ARCHITECTS, LLC